KENSINGTON
SOUTH HAMPTON
HAMPTON
FALLS
BROWNS RIVER
HAMPTON HARBOR
SEABROOK HARBOR
BECKMAN'S POINT
SALISBURY
MASS
ATLANTIC OCEAN
SEABROOK BEACH
BLACKWATER RIVER
ROUTE 107
WEARE ROAD
FALLS MILL LANE
OLD NEW BOSTON ROAD
NEW ZEALAND ROAD
GOVE ROAD
TRUE ROAD
TRUE LN
MAPLE RIDGE
ALISON DRIVE
ZAGARELLA CIR
BLACK SNAKE ROAD
LEDGE ROAD
SERVICE ROAD
STARD ROAD
BROOK ROAD
FOGG'S LANE
PAGES LANE
DEARBORN AVE
ROCKS ROAD
DOW'S LANE
RAILROAD AVE
CHEVY CHASE RD
SMALL'S AVE
LAFAYETTE
DWIGHT AVE
PINE ST.
MAINE
POW'S LANE
FARM LANE
W. KNOWLES POND
CANAL
CENTENNIAL
WOODLAND AVE
BOYNTON AVE
TIMBER LN
PHEASANT DR
RAYMARK DRIVE
FOLLY MILL ROAD
ELIZABETH
VIRGINIA LN
CAINS BROOK
MILLPOND
LOWER MILLPOND
CAINS BROOK
BOSTON AND MAINE RAILROAD
BECKMANS POND
SHEPHERD BROOK
CAUSEWAY ST
CLAM SHELL ROAD
WALTON ROAD
ST ANNE'S LANE
ADAMS COVE
WASHINGTON
BROOKS ROAD
PICKENS AVE
DANVILLE DRIVE
COLLINS STREET
LOWER COLLINS STREET
ALLIE ADAMS COVE
PARKERSVILLE LANE
WORTHLEY AVE
SOUTH MAIN STREET
ADAMS AVE
OLD TOWN DOCK
286
1A
RIVER STREET
OLD BEACH RD
BLOOD CREEK
DOLE'S ISLAND
COMMONS ISLAND
P.S. COMPANY OF N.H.
THIRD COVE
SECOND COVE
HUNTS BROOK
ISLAND CREEK
CREEK
PLYMOUTH
WOODSTOCK
ASHLAND
BRISTOL
FRANKLIN
DEARBORN
SCHOOL
HANCOCK
MARTIN
HUDSON
VALENTIN
ANDOVER
NEWTON
LAWRENCE
HAVERHILL
MERRIMAC
GROVELAND
NEWBURY
AMESBURY
1 2 3 4 5 6 7 8 9 10 11 12 13 14 15 16 17 18 20 21 22 23

FEET 3000 2000 1000 0 1/4 1/2 3/4 1 MILE

MAP (23) RIVER STREET
MAP (25) CROSS BEACH

WEARE ROAD - N.H. ROUTE 107
2530.81

HAMPTON FALLS

KENSINGTON

SOUTH HAMPTON

1
63.4 AC

5'40'±

680'±

324.73

220.47

855.31

514.97

1415'±

PUB SERV Co OF N.H.
R/W

4
43 AC±

3
24.09 AC

2
5.6 AC

1420.5
OLD NEW BOSTON ROAD
1391.13

651.92'

155.39
535.39
140.21
134.32
189.39
144.62
150.4
100
100.1
100.9
125
161.99

OLD NEW BOSTON ROAD

DIXON WAY

TRUE ROAD

NEW ZEALAND ROAD

(L-3) (1.27AC)
(L-2) (1.11AC)
(L-1) (1.04AC)
4-1 27,590
12 1.5AC
13-1 35,000
13-2 26,000
14 38,200
15 40,300
16 33,900
17-2C 40,015
(17-2)
(17-2C)
17 3.18AC

N.H. CONTROLLED ACCESS 107

533.58
482.02
S-200'
11-1 3AC-S
11-2 3.09 AC
11-3 2.86 AC
484.49
200'-S
17-1 16,000
235.97.0
150.0
301.54

ANN DRIVE
339.75
50'
400.32

18
23 AC-S

19
4.69 AC

471.29
1850'-S
MILL LANE
610.87
420'-S
WEARE ROAD

2 6-1
2 6-14
2 6-15
2 6-16
2 11
2 12
2 13-1
2 13-2
2 36
2 37-10
2 37-9
2 38-2
2 38-4
2 38-3
2 39
4 5
4 4
4 3
4 2

1
0.6 AC
2
26,000
2
30,000
8
30,000
9
42,000
11
3.22 AC
10
1.09 AC
2.65.9
150.0
150.0
150.0
150.0
324.73

N

LEGEND

1 ← LOT NUMBER THIS MAP
63.4 AC ← AREA
(2/1) ← ADJACENT MAP NUMBER / ADJACENT LOT NUMBER
—S INDICATES SCALED INFORMATION
—D INDICATES DEED INFORMATION
NO DESIGNATION INDICATES INFORMATION FROM A SURVEY

SEABROOK, N.H.
PROPERTY INVENTORY PLAT

SCALE: 1"=200'
SHEET-1 OF 17

OLD NEW BOSTON ROAD
NEW ZEALAND ROAD
FRANCIS DRIVE
DIXON WAY
TRUE LANE
OLE RIDGE ROAD
ALLISON DRIVE
LEDGE ROAD
BLACK SNAKE ROAD
N.H. ROUTE 107
CONTROLLED ACCESS
WEARE ROAD
HAMPTON
SOUTH

1-1 1.492 AC
1-2 55,958
1-3 31,011
1-4 36,226
1-5 30,337
1-6 36,444
1-7 2.30 AC
1-8 1.04 AC
1-9 32,785
1-10 31,764
6-1 20,100
6-2 20,100
6-3 20,100
6-4 20,100
6-5 20,100
6-6 20,100
6-7 20,100
6-8 20,100
6-9 20,900
6-10 21,200
6-11 21,900
6-12 21,900
6-13 21,900
6-15 20,900
6-16 20,200
6-17 20,100
6-18 20,100
6-19 21,700
6-100 30,353
6-200 1.112 AC
6-300 32,908
6-400 30,104
7 1AC-S
8 1AC-S
8A
9 1AC-S
10 1AC-S
11 30,930
12 33,300
13-1 1.4AC
13-2 1.2AC
14 31,200
15 32,900
16 32,900
17 31,900
18 31,900
19 29,730
20 16,780
21 16,380
22 16,380
23 16,380
24 16,380
25 16,380
26 15,210
27 16,080
28 17,850
29
30 17,690
31 17,690
32 17,690
33 17,690
34 17,690
35 17,690
36 12 AC-D
37-1 30,016
37-1C 30,801
37-2C 30,033
37-3C 30,032
37-4C 30,833
37-5C 30,602
37-6C 30,350
37-7C 30,150
37-8C 30,392
37-9C 30,751
37-10C 30,011
37-11C 30,097
37-12C 30,097
37-13C 1.349 AC
37-14C 31,635
37-15C 30,104
38-1 30,059
38-2 30,112
38-3 30,004
38-4 30,850
39 10.6AC
40-1 3.51 AC
40-2C 30,096
40-3C 30,081
40-4C 41,579
40-5C 41,579
40-6C 31,936
41 66.8AC
42 29,990
43 29,990
44 29,990
45 29,990
46 30,200
47 30,500
48 32,700
49 29,880
2 19.6AC
3 7.0AC-D
4 11.65AC
5 17AC-S
50 1.0AC-D
51-1 30,070
51-2 30,000
51-3 30,000
51-4 30,020
51-5C 30,020
51-6C 30,020
51-7C 30,020
51-8 30,000
51-9C 30,010
52-1 39,900
52-2 40,400
52-3 40,800
52-4 1.3AC
53 30.5 AC
54 1.9AC
63 42,600
64 32,900
65 54,900
66 29,400
67 16,100
68 16,700
69 16,100
70 16,000
71 12,500
72 12,390
73 12,290
74 12,490
75 12,290
76 12,890
77 12,890
78 12,890
79 12,890
80 12,890
81 12,700
82 12,700
83 13,900
84 13,900
85 16,100
86 16,900
87 19,100
88 13,500
89 13,900
90 13,900
91 13,900
92 26,090
93 32,900
94 13AC-D
95 2.0AC
96 1.0AC-D
97 9AC-D
98 45 AC-D
41 66.8AC

LEGEND
1 ← LOT NUMBER THIS MAP
63.4 AC ← AREA
4/1 ← ADJACENT MAP NUMBER
1/2 ← ADJACENT LOT NUMBER
-S INDICATES SCALED INFORMATION
-D INDICATES DEED INFORMATION

SEABROOK N.H.
PROPERTY INVENTORY PLAT

SHEET 2 OF 13

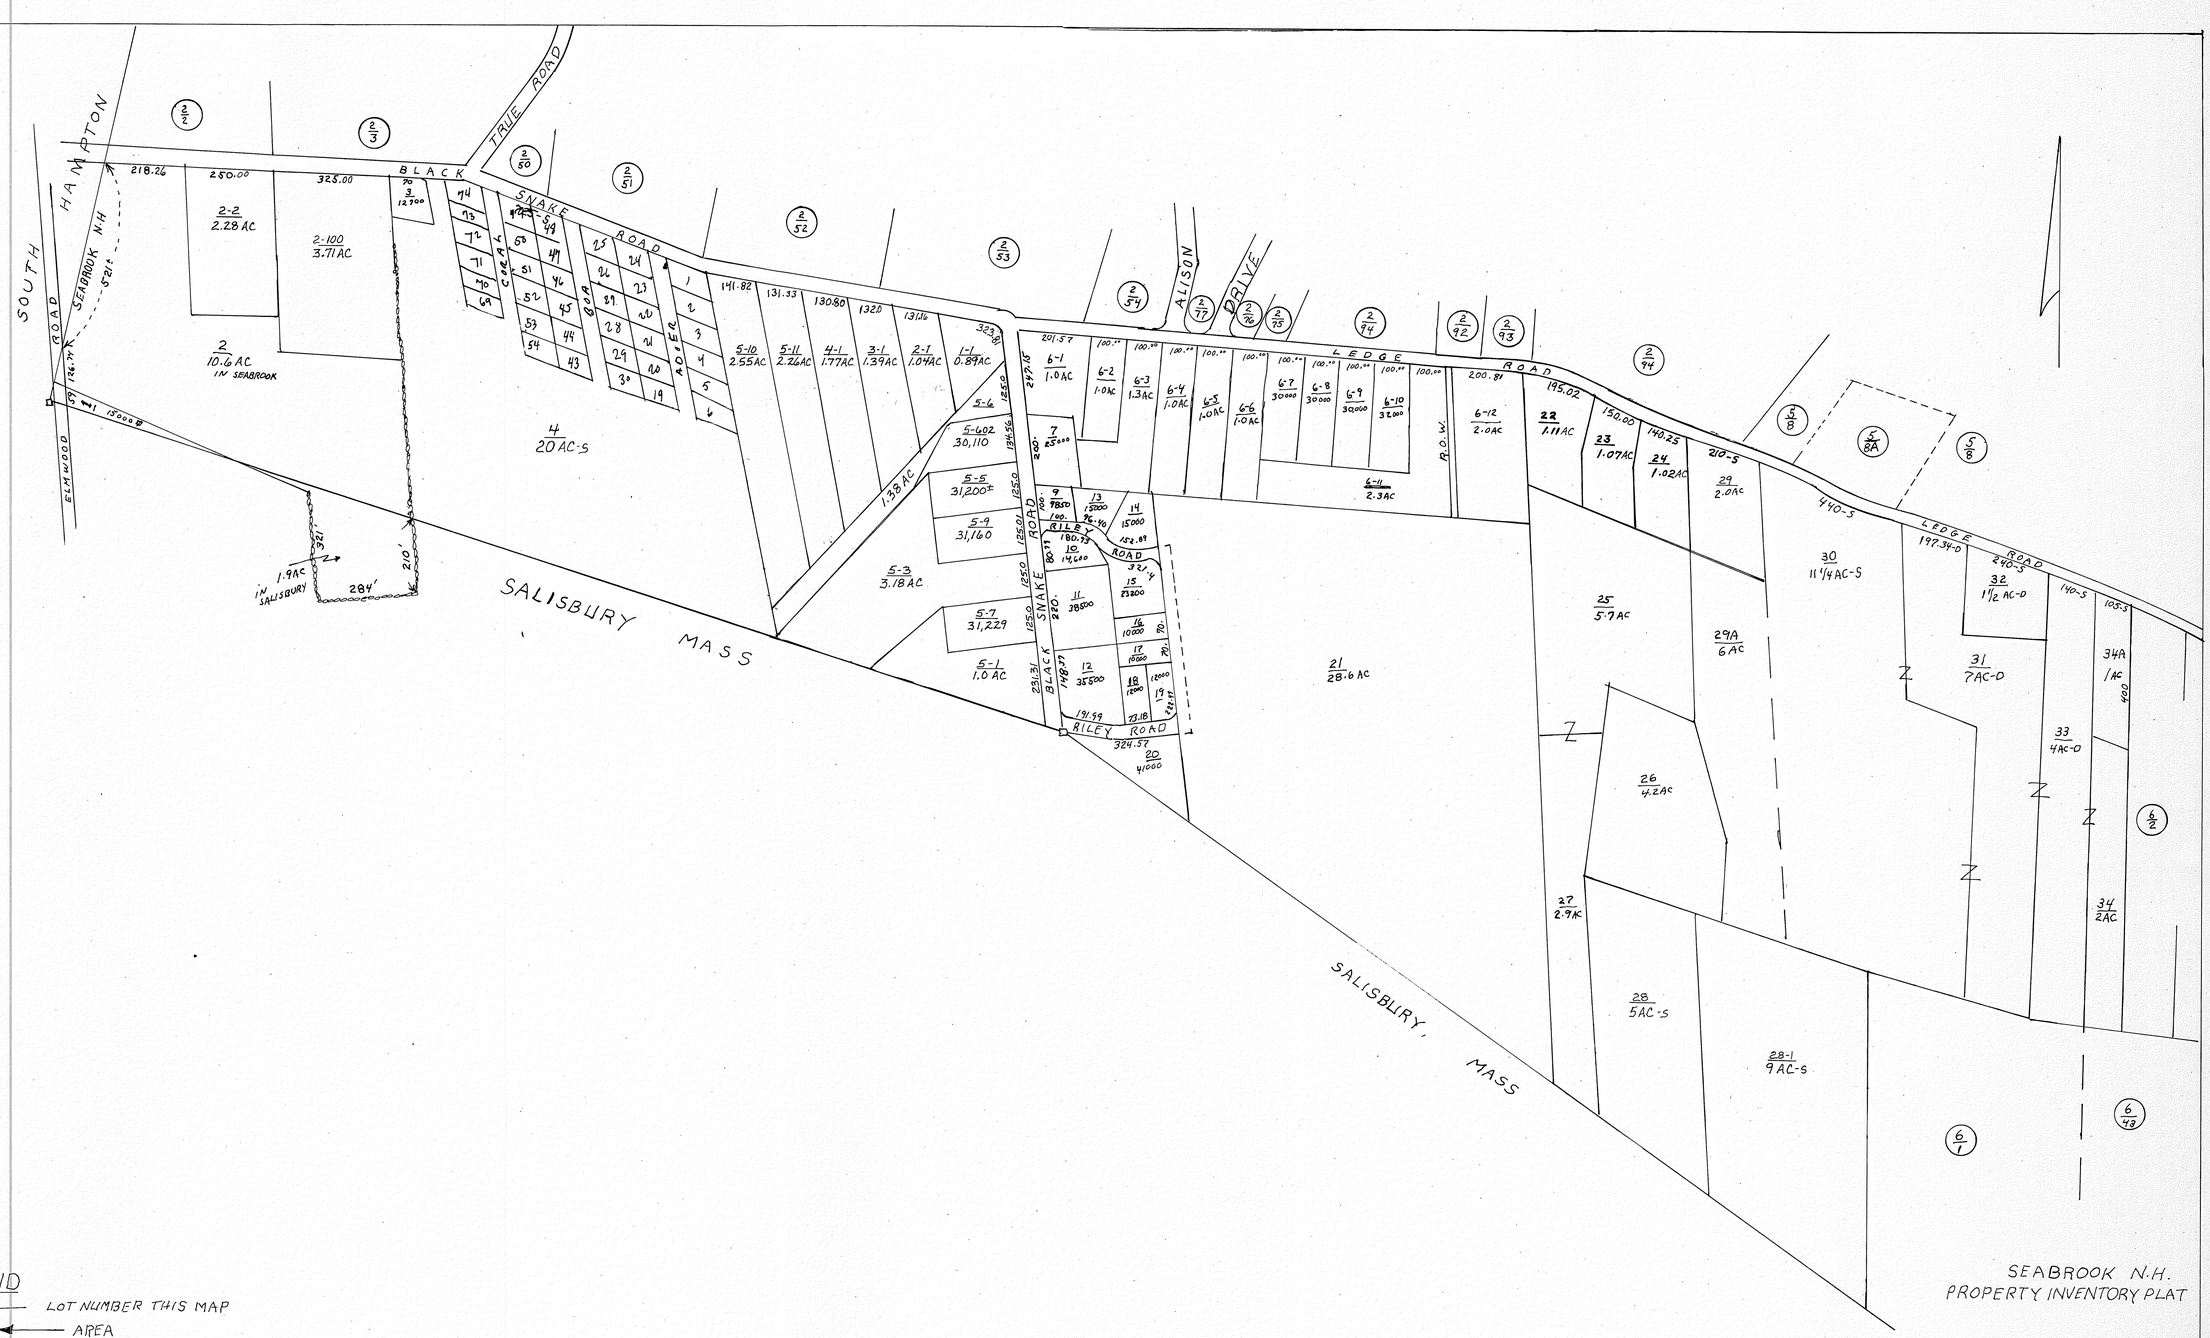

LEGEND

1 ← LOT NUMBER THIS MAP
23.4AC ← AREA

(2/2) ← ADJACENT MAP NUMBER
2 ← ADJACENT LOT NUMBER

-S INDICATES SCALED INFORMATION
-D INDICATES DEED INFORMATION
NO DESIGNATION INDICATES INFORMATION FROM A SURVEY

SEABROOK N.H.
PROPERTY INVENTORY PLAT

SCALE = 1" = 200'

SHEET 3 OF 17

HAMPTON FALLS

MILL LANE

HAMPTON FALLS

HAMPTON FALLS

HAMPTON FALLS RIVER

WEARE ROAD

N. H. ROUTE 107 (CONTROLLED ACCESS)

EXETER & HAMPTON R/W

P.S. R/W

P.S. Co.

PS Co. R/W

LOT # 3 OF PLAN

NEW HAMPSHIRE TURNPIKE (LIMITED ACCESS)

(SEE MAP 7)

ROAD

STAAD

NEW ZEALAND

SERVICE RD

5-1 2.07 AC

5-2 32.436

6 1.0 AC

7-1 1.51 AC

7-2 1.42 AC

7-3 1.29 AC

7-4 1.62 AC

3-2 1.32 AC

3 1.2 AC-S

3-1 7.84 AC

5 20.5 AC

8 17.3 AC

2 11.77 AC

9 35.65 AC

14 64 AC-S

1 9.0 AC

2-2 5.83 AC

13 22 AC-S

11 5.49-D

10 9.91 AC

12 12.13 AC

12A 6.01 AC

19 6.171 AC

19-1 5.617 AC

19-2 6.233 AC

20 8 AC

18 4.77 AC-D

17 1.2 AC-S

16 33,000 #

22 0.7 AC-D

15 2.0 AC

21 10.53 AC

23 13 AC

24 24,000 #

25 35,000 #

N

LEGEND

1 / 63.4 AC — LOT NUMBER THIS MAP / AREA

◯ ADJACENT MAP NUMBER / ADJACENT LOT NUMBER

-S INDICATES SCALED INFORMATION

-D INDICATES DEED INFORMATION

NO DESIGNATION INDICATES INFORMATION FROM A SURVEY.

SEABROOK N.H.
PROPERTY INVENTORY PLAT

SCALE: 1" = 200'

SHEET - 4 OF 17

ROUTE 107

STARD ROAD

NEW ZEALAND ROAD

ROUTE 107

BATCHELDER ROAD

LEDGE ROAD

ROUTE 95

HAMPTON N.H.

(NEW HAMPSHIRE TURNPIKE)

(SEE MAP 7)

(SEE MAP 8)

1 1.3AC

2 11.3AC

3 4.6AC

4 21,780

5 14.3AC

6 19,200

7 2.7AC

8 54.7AC

8-1 1.188AC

8-2 9.09AC

8-3 1.181AC

88 10,000

9 1.24AC

10 0.56AC

11 2.0AC

12 40AC

13 2.40AC

13-1 4.18AC

13-2 2.00AC

14-1 1.90AC

14-2 4.06AC

14-3 2.73AC

14-4 41.97AC

17 7.1AC

18 6.27AC

19 40,200±

20 2.75D

21 3200

22 55000

23 1.373AC

24 39000-S

25 11000

LEGEND

1 — LOT NUMBER THIS MAP

63.4 AC — AREA

ADJACENT MAP NUMBER

ADJACENT LOT NUMBER

-S INDICATES SCALED INFORMATION

-D INDICATES DEED INFORMATION

NO DESIGNATION INDICATES INFORMATION FROM A SURVEY

SEABROOK, N.H

PROPERTY INVENTORY PLAT

SCALE = 1" = 200'

SHEET 5 OF 17

LEDGE ROAD

INTERSTATE 95

(SEE MAP-8)

SALISBURY MASS

BATCHELDER ROAD

N. H. TURNPIKE

LEDGE ROAD

FOLLY

ROAD

(SEE MAP-9)

N

LEGEND

1 ← LOT NUMBER THIS MAP
63.4AC ← AREA
ADJACENT MAPNUMBER
ADJACENT LOT NUMBER
–S INDICATES SCALED INFORMATION
–D INDICATES DEED INFORMATION
NO DESIGNATION INDICATES SURVEY

SEABROOK, N.H.
PROPERTY INVENTORY PLAT

SCALE: 1" = 200'
SHEET # 6

SEABROOK, N.H
PROPERTY INVENTORY PLAT
SCALE: 1" = 200'

SHEET - 7 OF 17

LEGEND

1 / 63.4 AC — LOT NUMBER THIS MAP / AREA

ADJACENT MAP NUMBER / ADJACENT LOT NUMBER

-S INDICATES SCALED INFORMATION

-D INDICATES DEED INFORMATION

NO DESIGNATION INDICATES INFORMATION FROM SURVEY

(SEE MAP 4)

(SEE MAP 11)

N.H TURNPIKE - INTERSTATE 95

HAMPTON FALLS

FOGG'S CORNER ROAD

PAGES LANE

DEARBORN AVENUE

DEARBORN LANE

FOGG LANE

ELMWOOD CEMETERY 4.5AC.-S

"A" STREET

"B" STREET

SEABROOK PLAZA

P.S. Co.

ROCKS RIVER

GOULE ROAD

BROWN LANE

U.S. ROUTE #1

LAFAYETTE ROAD

NEW ZEALAND ROAD

SPUR RD.

NH ROUTE #107

ROCKS ROAD

DOWS LANE

PUBLIC SERVICE CO. OF N.H

N

1 17,000-S
2 3¼ AC-D
3 7¾ AC-S
4 40,000
5 42,700
6 1 AC-D
7 42,500
8 35,000
9 32,000
10
11 32,000
12 18,000
13 34,000
14 31,000
15
16 30,000
17 2.9 AC-S
18 33,900
18-1 17,900
19 ELMWOOD CEMETERY 4.5AC.-S
20 19,700
21 738
22 21,300
23 1.4AC-S
24 0.83AC
25 0.6AC
26
27 21,300
28 15,300
29 41,800
30
31 1.6AC.
32 18,000
33 18,100
34 1.3AC
35 6.02AC
36 4.1AC
37 17,700
38 17,700
39 17,600
40 19,600
41 2.7AC-S
42 32,271
43 14,983
44 1.38AC
45 21,300
46 1.9AC-S
47 32,000
48 9980
49 15980
50 12.61 AC.
51 3½ AC-S
52 25,100
53 2.98AC
54 2.5AC
55 7.2 AC-S
56 2.1AC
57 13.15 AC
58 1.04AC
59 30,000
60 A
61 21,700
62 1.3AC
63 23,572
64 2.3AC
65 3AC
66 0.7AC
67 2.56AC
68 24,800
69 7.9AC
70 20,000
71 15,000
72 18,700
73 30,000
74 12.8 AC
75 23,000
76 27,000
77 0.9AC
78 0.9AC
79
80
81 1.95AC
82 22,000
83 25,000
84 1.0AC
85 21,000
86 19,700
87 35,900
88 3.1AC
89
90 35.0AC±
91 2.88AC
91-1 37,700
91-1C 2.17AC
92 26,400
92-0 1.14AC
93 19.2AC
94 10.98AC (INCL 94-S)
94-2 2.62AC
94-4 2.76AC
95 (94-S)1
96 32.0AC-S
97 4.68AC
98 40,180
99 6.06AC
100 17,999
101 83,981
102 24,250
103 1.AC-S
104 2.0AC.
104A 6.0AC
105 28,000
106 19,000
107
108 23,040
109
110 1.94AC
111 1.0AC
112 1.26AC
113 0.754C-D
114 1.0AC
115 0.7AC-S
116 33,000
117 32,000
118 23,000
119 23,000
120 23,000
121 23,130-S
122 16,000
123 37,000-S
124 20,000
125
126 1.9AC-S
A 1-19
B 20-44
45-69
70-94
95-119
995-1019

(SEE MAP-5)

N.H. ROUTE 107

INTERSTATE 95

NEW ZEALAND

ROCKS ROAD

DOW'S LANE

PUBLIC SERVICE
SEE MAPS #11 & 12

PUB-SERVICE ROAD

CHEVY CHASE ROAD

PERKINS AVENUE

LILLIAN AVE

CARLOTTA AVE

STACY AVE

ROBIE AVE

BLAKE AVE

OFFICE AREA

SMALLS AVE

PLAINE STREET

WHITTIER DR

STATE OF NH REST AREA

LAFAYETTE ROAD (U.S. ROUTE 1)

RAILROAD

ATLANTIC AVENUE

BOSTON MAINE RAILROAD

1 — 24.25AC
2 — 1.94AC
3 — 7.3AC
4 — 21,400
5 — 13,800
6 — 13,900
7 — 17,200
8 — 30,000
9 — 9-1 1.90AC
10 — 12,600-S
11 — 19,207
12 — 12-1 3.92421; 12-2 15257; 12-3 14032; 12-C 14229
13 — 13,779
14 — 1.15AC
15 — 40,000
16 — 1.4AC
17 — 2AC-S
18 — 19
20 — 1.0AC
21 — 7.1AC-S
22 — 1.33A
23 — 1½AC-S
24 — 1.2AC
25 — 1.0AC
26 — 1.33AC
27 — 26,000
28 — 40,000
29
30
31 — 1AC
32 — 38,000
33 — 38,000
34 — 19,500
35C — 19,500
36 — 3.6AC-S
37 — 1.76AC
38-1 — 1.07AC
38-2 — 1.12AC
38-3 — 1.25AC
38-4 — 38760
38-5 — 39240
38-6 — 37910
38-7 — 30360
38-8 — 31290
38-9 — 34670
38-10 — 31490
38-11 — 30800
38-12 — 31480
38-13 — 30240
39 — 8.13AC
40 — 2.6AC
41 — 4.21AC
41-1 — 33537
41-2 — 34385
41-3 — 30020
41-4 — 39951
41-5 — 34652
41-6 — 1.08AC
41-7 — 1.22AC
41-8 — 1.13AC
41-9 — 1.44AC
41-10 — 1.46AC
41-11 — 1.17AC
41-12 — 30330
41-13 — 30456
41-14 — 30025
42 — 39,600
43 — 1.13AC
43-1 — 35,000 35C
44 — 2.4AC
45 — 3.3AC
46 — 2.0AC
47 — 27450
48C — 3.40AC (48-1 THRU 48-44)
49 — 4.7AC
50 — 25,000-S
51 — 33,000
52 — 3½AC-S
53 — 36,200
54 — 312.80
54-1 — 56,287#
54-2 — 45,674#
54-3 — 50,611#
54-4 — 42,862#
54-5 — 50,000#
54-6 — 50,000#
54-7 — 47,933#
54-8 — 65,217#
54-9 — 546.94
55 — 45.432 AC
56 — 1.0AC-D
57 — 20,000-S
58 — 40.5AC
59 — 33,300#
60 — 2.4AC
61 — 10AC-D
62 — 26,000
62-1
63 — 19,000
64 — 18,000
65 — 19,000
66 — 2AC-D
67
68
69 — 4AC-S
70
71
72
73
74 — 8AC-D
75 — 2.2AC
76 — 4AC-D
77 — 2AC
78
79
80
81 — 1.0AC (2½AC-S)
82
83 — 16,000
84
85
86
87 — 3½AC-S
88 — 1.33AC
89 — 3.0AC-S
89B
90 — 10AC-S
91 — 9,500
92 — 2AC-S
94
95
96
97
98
98A
99
100
101
102
103
104
105
106 — ½AC
107 — ½AC
108 — ½AC
109
110 — 32,000
111 — 1.7AC
112 — 19,730
113
114
115
116
117
118
119 — 3.0AC
120 — .78AC
121
122 — 15,000
123 — 15,000

LEGEND

1 ← LOT NUMBER THIS MAP
63.4 ← AREA
(9) ← ADJACENT MAP NUMBER
← ADJACENT LOT NUMBER
–S INDICATES SCALED INFORMATION
–D INDICATES DEED INFORMATION

N

SEABROOK, NH
PROPERTY INVENTORY PLAT
PARKER SURVEY
SCALE: 1" = 200'
SHEET - 8 OF 17

SEABROOK, N.H.
PROPERTY INVENTORY PLAT
SHEET- 9 OF 17

(SEE MAP-6)

ROUTE 95

REST AREA

RAILROAD AVENUE

FARM LANE

DIANE ST.

FOLEY LANE

PINE CONE DR.

TIMBER COURT

AYER CIRCLE

EVERGREEN DRIVE

FOREST COURT

FOREST DRIVE

LAKE SHORE

CAINS MILL POND

SECORD POND

RAYMOND DRIVE

VIRGINIA LANE

BOYDS LANE

HESS LANE

OYNTON LANE

MIDORE LANE

SALISBURY MASS

MILE ROAD

LAFAYETTE ROAD

(U.S. ROUTE 1)

MAIN ST.

MILL POND

POND

BOSTON & MAINE RAILROAD

CENTENNIAL ROAD

(SEE MAP-10)

LEGEND

1 ← LOT NUMBER THIS MAP
63.4AC ← AREA

← ADJACENT MAP NUMBER
← ADJACENT LOT NUMBER

-S INDICATES SCALED INFORMATION
-D INDICATES DEED INFORMATION
NO DESIGNATION INDICATES INFORMATION FROM SURVEY

LEGEND

1 / 63.4AC ← LOT NUMBER THIS MAP / AREA

ADJACENT MAP NUMBER
ADJACENT LOT NUMBER

-S INDICATES SCALED INFORMATION
-D INDICATES DEED INFORMATION
NO DESIGNATION INDICATES INFORMATION FROM A SURVEY

SEABROOK, N.H.
PROPERTY INVENTORY PLAT
SHEET 10 OF 17

N

FOLLY MILL ROAD
LAFAYETTE ROAD
MAIN STREET
SMITHS LANE
U.S. ROUTE #1
SALISBURY
MASS ROAD
WALTON ROAD
MILL POND
POND
MOORE LANE
SHEPARDS LANE
CENTENNIAL ROAD
RAILROAD
BOSTON & MAINE
HAMPTON FALLS
ANNABEL LN
PLEASANT AVE
HWY
WASHINGTON STREET
LOWER COLLINS ST.
COLLINS STREET

11 / 4 AC-S
10 / 21,000
9 / 1½ AC-S
12 / 1 AC-S
13 / 2¾ AC-S
14 / 2 AC-S
21 / 1.7 AC
18 / 1.5 AC
17 / 1,000
19 / 20,000
20 / 23,000
1 / 45,900
2 / 20,000
3 / 39,900
4 / 1.19 AC
5 / 41,000
6 / 139,919
7 / 63,160
8 / 1 AC-D
23 / 12,000
24 / 15,000
28 / 14,000
29 / 4½ AC-S
30 / 8000-S
31
32 / 5.5 AC-S
33 / 1.7 AC-S
34 / 3,900
35 / 26,000-S
36 / 2½ AC-D
37 / 3.5
38 / 24,700
39 / 1½ AC-S
40 / 260,000-S
49 / 19,200
50 / 13,500-D
46 / 1 AC-S
47 / 2 AC-S
46 / 1 AC-S
45 / 43,100
44 / 42,700
51 / 18.1 AC
43 / 8.1 AC
42 / 10 AC-D
41 / 12 AC-D
100 / 13 AC
101 / 30,000
101-1 / 3.5 AC
99 / 24,000
98-1 / 2.00 AC
98-2 / 37,142
98-3 / 1.623 AC
97 / 5.5 AC
96 / 6.5 AC
102 / 63/4 AC
103 / 19,570
104 / 38,250
105 / 19,000
106 / 7 AC-S
107 / 11,000
108 / 20,000
95 / 2.50 AC
93 / 9.0 AC
92 / 14,590
91 / 21,800
90 / 12,200
89 / 13,100
88 / 1.5 AC-S
87 / 1.34 AC
86 / 1 AC
85 / 37,000
84 / 24,300
83 / 7,000
82 / 9,500
81 / 29,500
80 / 2 AC?
79 / 1.2 AC
78 / 1.8 AC
77 / 21,100
76
75
74 / 1 AC
73 / 2 AC-S
72 / 1 AC
71 / 2 AC-S
69 / 1.5 AC
68 / 22,000
67 / 2.90 AC
65 / 1.1 AC
66 / 1.0 AC
70 / 7,400
64 / 9,900 / 131
63 / 1.69 AC
62 / 3 AC
61 / 2,600
60 / 10,800
59 / 1200
58 / 1.5 AC
57 / 20,000
55-1 / 30,140
55-2 / 30,550
55-3 / 30,620
55-4 / 30,150
55-5 / 30,130
55-6 / 32,030
55-7 / 43,100
55-8 / 30,190
55-9 / 30,210
55-10 / 35,720
54 / 26,300
53 / 25,800
52 / 27,900 #
L-A
L-B
L-C
L-D
L-E
NIP STAPLES
IRON PIPES
9 / 167
9 / 168
9 / 169
9 / 162
9 / 163
9 / 160
9 / 161
9 / 158
9 / 159
9 / 156
9 / 157
9 / 155
9 / 154
9 / 152
9 / 153
9 / 151
9 / 150
9 / 149
9 / 148
9 / 42
9 / 41-4
9 / 41-5
9 / 41-6
9 / 41-6A
9 / 35
9 / 36
9 / 37
9 / 38
9 / 39
9 / 40
13 / 18
13 / 23
13 / 22
13 / 24
13 / 25
13 / 26
13 / 27
12 / 28
13 / 30
13 / 31
13 / 32
14 / 1
14 / 2
14 / 5
14 / 6
14 / 7
14 / 8
14 / 9
14 / 10
14 / 11
14 / 12
14 / 13
14 / 14
14 / 15
14 / 16

LEGEND

1 / 63.4 AC — LOT NUMBER THIS MAP; AREA

ADJACENT MAP NUMBER

ADJACENT LOT NUMBER

7/90

7/94

7/96

7/110

8/58

HAMPTON FALLS

SEABROOK

ROCKS RIVER

PUBLIC SERVICE Co. OF N. H

NORTH ACCESS RD.

SEWAGE TREATMENT LAGOON

SETTLING BASIN

SOUTH ACCESS ROAD

BOSTON & MAINE R.R. R/W

EDUCATION CENTER

TURBINE BUILDING & HEATER BAY

ADMINISTRATION & SERVICE BUILDING

TURBINE BUILDING & HEATER BAY

UNIT 1

UNIT 2

CIRCULATING WATER PUMPHOUSE

INTAKE

DISCHARGE

CHLORINATION

FIRE PUMPS

WATER COOLING TOWER

N

BROWN'S RIVER

R/W

HAMPTON ELECTRIC

EXETER

(SEE MAP 12)

PUBLIC SERVICE Co of NH
NUCLEAR POWER PLANT
LAND AREA WITHIN
EXCLUSION ARC

BOSTON & MAINE R.R.
ACCESS ROAD

BOSTON & MAINE RAILROAD

EXCLUSION ARC RADIUS = 3000'

DAVIS LANE 435'±

CENTENNIAL ROAD

WOODLAND AVE.

WILLY WALTON POND

KIMBERLY DRIVE

BRIAR LANE

CAUSEWAY STREET

ESTATES / HAMPTON ELECT. R/W

EDGE OF MARSH

FIRST COVE

SECOND COVE

ISLAND CREEK

HUNTS BRIAR ISLAND

BECKMANS ISLAND

F/ RICHARD HOLLOWAY

F/ TOWN OF SEABROOK

F/ LEWOLA M. DIBIASO

F/ EUGENE MADLEY

F/ FLOYD & VICTOR JONES

F/ HILTON C. WASBY

F/ HAROLD C. FEICH

F/ RICHARD J. CAHOON

F/ DAVID FOLLANSBEE HEIRS

F/ EASTMAN FALCONER

F/ F.H. BECKMAN

F/ WILLARD I ROWE

F/ T.H. GREELEY HEIRS

F/ SPHERE, INC

F/ HELEN WOODWORTH

F/ MARIE GREEN

F/ DOROTHY TRUE

F/ LABUEL S. BICKNAM

F/ FORREST CHASE

F/ ALFRED WEBSTER

F/ MONICA A. WINSTON

F/ FRANK DAY

F/ LILLIAN WOOD

F/ GEORGE S. POND

F/ PERLEY LADD

F/ EMMA L. WILLIS HEIRS

N/F STATE OF N.H. FISH & GAME

N/F NETTIE S. POORE

P.S. Co. OF N.H. EXCLUSION ARC

1 — 2.5 Ac
2 — 36,100 ± sf
3 — 20,100 sf
4 — 10 Ac
5 — 20,100 sf
6 — 20,100
7 — 43,500 sf
8 — 2.9407 Ac
8-2 — 37,630
8-3
9 — 7.5 Ac
10 — 1.96 Ac
11 — 29,500
11A — 34,700
12 — 19,200
13 — 29,500
14 — 5.6 Ac
15 — 1.1 Ac
16 — 10,674
16-1 — 37,643
17 — 33,100
18 — 27,900
19 — 19.0
19A — 4.0 Ac
19-1
19-2
19-3
20 — 1 Ac
21
22
23-1
23-2
24
25 — 2.25 Ac
26 — 18.4 Ac
27 — 18,200
28 — 3.0 Ac
29 — 31,299
29-1
29-2
29-3
29-4
29-5 — 32,000
29-6 — 35,700
29-7 — 30,000
29-8 — 37,843
29-9 — 30,000
30 — 1.4 Ac
31 — 6 Ac-D
32 — 1.4 Ac
33 — 6.69 A
34 — 2 Ac
35
36
36A
37 — 23,500
38 — 30,400
39 — 2.7 ± Ac
40 — 2.32 Ac
41 — ½ Ac
42 — 23,200
43 — 2.10 Ac
44 — 5.58 Ac
45 — 7.9 Ac

LEGEND

1 / 63.4 Ac ← LOT NUMBER THIS MAP / AREA

⊖ ← ADJACENT MAP NUMBER / ADJACENT LOT NUMBER

-S ← INDICATES SCALED INFORMATION

-D ← INDICATES DEED INFORMATION

SEABROOK NH
PROPERTY INVENTORY PLAT
SCALE: 1" = 200'
SHEET-12 OF 17

E1

SCALE: 1" = 200'

N

FARM LANE

DAVIS LANE

LINDA LANE

FOWLER BROOK RD.

SHEPARDS LANE

CENTENNIAL ROAD

WALTON ROAD

CAUSEWAY STREET

FARM LANE DOCK

TIDE MILL POND

MILL CREEK

SHEPARDS CREEK

MILL CREEK

HORSE HOE CREEK

SMITH CREEK

CANAL

RITA KNOWLES "HIGH GROUND"

ADAM SMITH + SADIE WILLIE 3Ac± B: BRUCE BROWN 90L 774

HELEN STRAW B-2345-Pg-1892

"LOVERING MARSH" M/F JOSIAH W. CHASE MARSH MAY BE HELEN C. WOODWORTH MARSH

M/F JOSHIA EVANS MARSH

M/F G. ARTHUR EVANS MARSH

M/F RICHARD B. BROWN MARSH

M/F CLARA EATON MARSH

M/F H. W. EVANS MARSH

M/F HARRY EVANS MARSH

M/F GEORGE STAPLES

M/F GEORGE R. FELLOWS MARSH

M/F GEORGE A. PHILBRICK

M/F HERBERT BERMAN

M/F JOSIAH FELCH HARRIS 35-350/282

M/F HEIRS OF NETTIE G. & ROSE B. 1939-P.350

M/F FRANK H. BECKMAN 1ST-LAND

M/F JUNIE LITTLEFIELD

LITTLEFIELD 1ST-LAND

ANDREW GREELE OWNER 1716 "1690"

4Ac - JOS TILTON HEIRS
4Ac - TILTON "MARSH
4Ac - GILL MARSH
Now: Town of SEABROOK

M/F ESTATE OF JESSE TOLE HEIRS

M/F ESTATE OF HANNAH

LEDGES

ROE'S LANDING

1 - 1.88AC
2 - 30,057
3 - 30,078
4 - 30,020
5 - 12,000
6 - 26,000
7 - 29,300
8 - 20,000±
9 - 31,285
10 - 12-1 1.245AC
11 - 8-1 31,308
12 - 8-2 31,412
13 - 8-3 31,281
14 - 8-4 30,020
15 - 8-5 30,078
16 - 8-6 30,057
17 - 8-7 31,319
18 - 16 1.656AC
19 - 16-2 1.647AC
20 - 16-3 1.674AC
21 - 17 1.3AC
22 - 18 11.5AC
23 - 19 1.5AC
24 - 20 2.0AC
25 - 21 5.AC-S
26 - 22 1.8AC
27 - 25 1.5AC
28 - 26
29 - 27
30 - 28 0.74AC
31 - 29 2.6AC
32 - 30 0.56AC
33 - 31
34 - 32 3.0AC
35 - 33 1.AC
36 - 34 0.69
37 - 34-1 1.75AC
38 - 35
39 - 36 3.0AC
40 - 37
41 - 38
42 - 39
43 - 40
44 - 41 1.5AC
45 - 42
46 - 43
47 - 44 1.AC
48 - 45 1.5AC
49 - 46 8AC
50 - 47 24.1AC
51 - 48 5.3AC
52 - 49 1.8AC
53 - 50 5.7AC
54 - 51 1.5AC
55 - 52 4.5AC
56 - 53 3.5AC
57 - 54 9.0 AC
58 - 55
59 - 56 2.5AC
60 - 57
61 - 58 2.0AC
62 - 59 2.3AC-S
63 - 62 2.37AC
64 - 62-1 2.37AC
65 - 63 2.1AC-S
66 - 64 1.2AC-D
67 - 65 14,400
68 - 66 17,700
69 - 67 16AC
70 - 68
71 - 69
72 - 70
73 - 71 18AC-S
74 - 72 15,000
75 - 73 6AC-S
76 - 74
77 - 75 1.03AC
78 - 75-1 1.03AC
79 - 76 14,000
80 - 77 15,000
81 - 78
82 - 79
83 - 80
84 - 81 1/2 AC.
85 - 82 11AC-S
86 - 83
87 - 84 19,000
88 - 85 2.5 AC
89 - 86

460 460 462 462 464 464

12

13

14

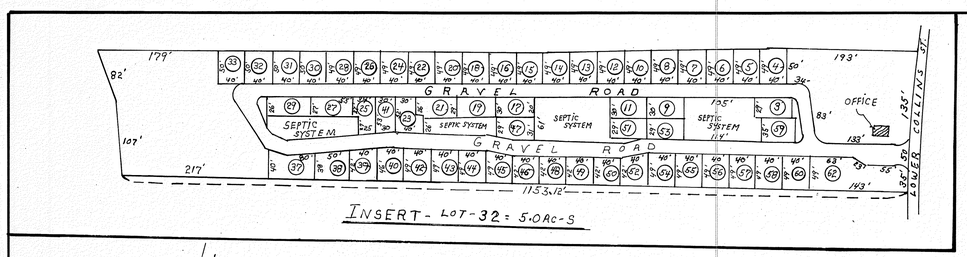
GRAVEL ROAD
SEPTIC SYSTEM
OFFICE
COLLINS
LOWER
179'
193'
82'
107'
217'
115.3.12'
INSERT - LOT-32 = 5.0AC-S

LEGEND
1 — LOT NUMBER THIS MAP
63.4AC — AREA
ADJACENT MAP NUMBER
ADJACENT LOT NUMBER
-S INDICATES SCALED INFORMATION
-D INDICATES DEED INFORMATION
NO DESIGNATION INDICATES INFORMATION FROM SURVEY
SEE MAP-13
CAUSEWAY ST.
975
CENTENNIAL ROAD
WALTON ROAD
WASHINGTON STREET
STAPLES STREET
GARDNER ST.
BIGS LANE
MILES LANE (PRIV.)
GREYSTONE WAY
COLLINS STREET
LOWER COLLINS STREET
FORMERLY DOCK ROAD
FORMERLY HEIRS OF RUBEN WALTON
PORTION OF 43 175AC 25±AC (UPLAND)
SEE INSERT
ISLAND
N/F JOSHUA EVANS MARSH
N/F G. ARTHUR EVANS MARSH
N/F RICHARD B. BROWN MARSH
N/F CLARA EATON MARSH
N/F HARRY W. EVANS MARSH
N/F FRED L. WEARE MARSH
N/F ALICE A. STEVENS MARSH
N/F LUCY L. ADAMS MARSH
N/F EDWARD L. PERKINS MARSH
N/F EDGAR P. TRUE MARSH
N/F JOHN F. DOW MARSH
N/F CARRIE C. EATON MARSH
N/F R. DOW
N/F A. DOW
HIGH GROUND
ROSS LANDING
BLACKWATER RIVER
SEABROOK NH
PROPERTY INVENTORY PLAT
SHEET-14 OF 17

LEGEND

1 — LOT NUMBER THIS MAP
63.4 AC — AREA
ADJACENT MAP NO.
ADJACENT LOT NO.

-S INDICATES SCALED INFORMATION
-D INDICATES DEED INFORMATION
NO DESIGNATION INDICATES INFORMATION FROM SURVEY

SEABROOK, N.H
PROPERTY INVENTORY PLAT
PREPARED BY PARKER

1" = 200'
SHEET 15 OF 17

103
65AC-S
(UPLAND)
PORTION OF 175 AC-D

N

LEGEND

1 ← LOT NUMBER THIS MAP
63.4 AC ← AREA
(16) ← ADJACENT MAP NO.
← ADJACENT LOT NO.
-S INDICATES SCALED INFORMATION
-D INDICATES DEED INFORMATION

SEABROOK, N.H.

PROPERTY INVENTORY PLAT

PREPARED BY PARKER SURVEY.

SCALE - 1" = 200'

SHEET #16

ADAMS AVENUE

ROUTE # 286

1200.5

588.09

PARKERSVILLE LANE

370

SEE MAP 15 FOR ROW

SOUTH MAIN STREET

207

WORTHLEY AVENUE

1650

27.6' ROAD

218

SALISBURY, MASS

SALISBURY, MASS

L1

LEGEND

1 LOT NUMBER THIS MAP
63.4AC AREA
ADJACENT MAP NO
ADJACENT LOT NO
-S- SCALED INFORMATION
-D- DEED INFORMATION

N/F EDGAR P. TRUE MARSH
N/F JOHN F. DOW MARSH
CARRIE C. EATON MARSH
N/F LUCY L. ADAMS MARSH
N/F R. DOW
GANNETT OR "CHARLES" ISLAND
N/F CARRIE EATON HEIRS 13± AC
KNOWN AS WILSON MARSH
CROTCH CK
N/F A. DOW
N/F VESTA V. BOYD & WILBUR FOWLER MARSH
ELECT CO
GROUND
HIGH
HAMPTON
EXETER
N/F FRANK P. GOSS MARSH
N/F A. ADAMS MARSH
DOCK CREEK
NORTH
70 AC ± ADAMS MARSH
F/ JEROME A. CHASE MARSH
MARSH AREA
BLACKWATER RIVER
SEABROOK LINE
SANDY
480-S
ADJ TO DOCK
NORTH DOCK
370-S
South Main St.
ROUTE 286
1070'
1600-S
SALISBURY, MASS.
N/F F.W. Ross
THEOPHILUS SANBORN
6.0AC EDMOND BARTLETT
GRANNIES ROCK
TREES ISLAND
N/F EBEN WOOD
SEABROOK, N.H.
PROPERTY INVENTORY PLAT
PREPARED BY
PARKER SURVEY ASSOC. INC.
1" = 200'
SHEET #17

L7

17

15

SCALE
200 400 600

N

RIVER STREET- SEE MAP-28
CROSS BEACH-SEE MAP-25
SCALE: 1" = 200'

BLACKWATER RIVER

BLACKWATER RIVER

DOCK CREEK

BLOOD CREEK

BIG SLOUGH

CROSS BEACH CREEK

N/F EATON

N/F A. DOW

N/F DOLES ISLAND + FLATTS

DOLES ISLAND + SLEDGE BAC. TO JAMES + ELIZABETH TACY HERNANDO FLA.

N/F JAMES W. SANBORN 1496/278 3 AC.

N/F J.W. SANBORN II

N/F WEARE MARSH

N/F DANIEL MERRILL

WEARE MARSH

N/F WILLIAM WALDON MARSH

J. W. SANBORN

V SMALL

N/F ARTHUR L. GREENE MARSH

1 3/4 AC CLAIMED BY CHASE

F/M WALDON MARSH R. GILMORE

N/F CHARLES MARSH 0.1 AC

N/F JOSHUA DOWNS 3.2 AC

6 AC CLAIMED BY CHASE BICKFORD FLATS

1 AC CLAIMED BY CHASE BICKFORD MARSH LAND

N/F WILLIAM S. WALTON MARSH

JAMES BICKFORD MARSH

N/F JACOB DOW 10.0 +AC

N/F BERT BURZELL

N/F JEREMIAH M. HALEY 698/151

N/F ELIHU T. ADAMS 5 AC

1/2 TO VERANN R. SALATA 1/2 TO: EMERY EATON HEIRS 1468/373

N/F SAM COLLINS N/F J. DOCKHAM N/F CHASE ENTERPRISES 20 AC ±

7.50 AC N/F BRUCE BROWN

7.0 AC ± N/F EATON + MOODY MARSH

3 1/2 AC

CHARLIE ROBINSON 2005/074

3 1/2 AC SOLD TO M. MOODY TOWN OF SEABROOK

N/F WALLACE SANBORN 448/233

N/F HEIRS OF WALTER COULSON

N/F ANNIE T. EVENS & LIZZIE O NOYES. PROB/13564 1909

N/F RUTH ANN DOW 4509/ PROB 1916

N/F HEIRS OF ELIZA JACKMAN & ELIHU T. ADAMS PROB-10172 1909

N/F THOS. WILSON MARSH SEABROOK BEACH ASSOCIATION 3/4 AC

N/F CHARLES W. DOW SR. & CHARLES W. DOW JR. B-1797 P-215

N/F SEABROOK BEACH ASSOCIATION

N/F SAMUEL H. CONNELL N/F JEROME CHASE N/F ELIZABETH KNAPP CHASE PROB-37094

NOW CLAIMED BY N/F C.D. FOST + JOSHUA EATON + JULIA A. BRAGG PROB-6421 1890

N/F ALBERT A. WEARE 1133/037

N/F JACOB F. DOW & CHARLES E. DOW 123/329 3 AC 1449/285 1024/183

CROYDON + ALICE P. PERKINS 2542/305 JACOB F. DOW. N/F THERESA C. HUGHES 2389/849

N/F JACOB F. DOW LOT C.L. BOND N/F HIMMEL DEARTY 1705/r 2229/15797

N/F JACOB + CHARLES DOW

N/F SPROUL + CALE DOW

C. HOWARD BAGLEY 431

N/F KEADY GILBERT 1841

N/F WILLIAM DOW 1841

N/F REGINALD W. DOW 2 AC ±

N/F MARRILL'S Point?

JIM COLLINS MARSHLAND?

N/F HEIRS OF LESLIE BRACKETT

CHASE HEIRS

TITCOMB FLATS + MARSHLAND

CLAIMED ESTATE HENRY CHASE

730 ±

8 AC CLAIMED BY T.E. CHASE + J. DOCKHAM + HARVEY CHASE ESTATES

BEACH STRAWBERRY INC.

MARSH ALSO

N/F CROSS BEACH

N/F OPEN LAND?

1904 GRANITE STATE LAND

POLAR Hollow

DRIVEWAY & PROP. BOUND SHOWN

SEABROOK BEACH HOMES INC. 1126/480 46 ±AC

DUNES AREA

GRANITE STATE LAND CO.

238 ROUTE MASS

STATE LINE MASSACHUSETTS

OLD HIGHWAY LANDING

2385/1995 WILLS TIMOTHY

LOT A&B BERNARD MARY

LOT C RAYMOND DONALD SHIRLEY

LOT D RAYMOND DONALD ESTATE

LOT 3 MR. BEACH ELEANOR LOT 4

BONAHUE RICHARD & ELAINE MCGREGOR 2463/123

TUFCZYNSKI ALEXANDER

GALAHUE ROBERT N 2394/

KILLEEN THOMAS + BND 2432/32

TROISI ENELIO & MARY 2681/1841

511.08

384.19'

320.82

348.82'

400.10'

249.96'

U.S. ROUTE #1A (NORTH)

ANDREW

PEARL

LINCOLN

CLEVELAND

TYNES BLVD

MACVIN

HUNTER

WINCHESTER

PORTSMOUTH

Seabrook, N.H.

Scale: 1" = 100'

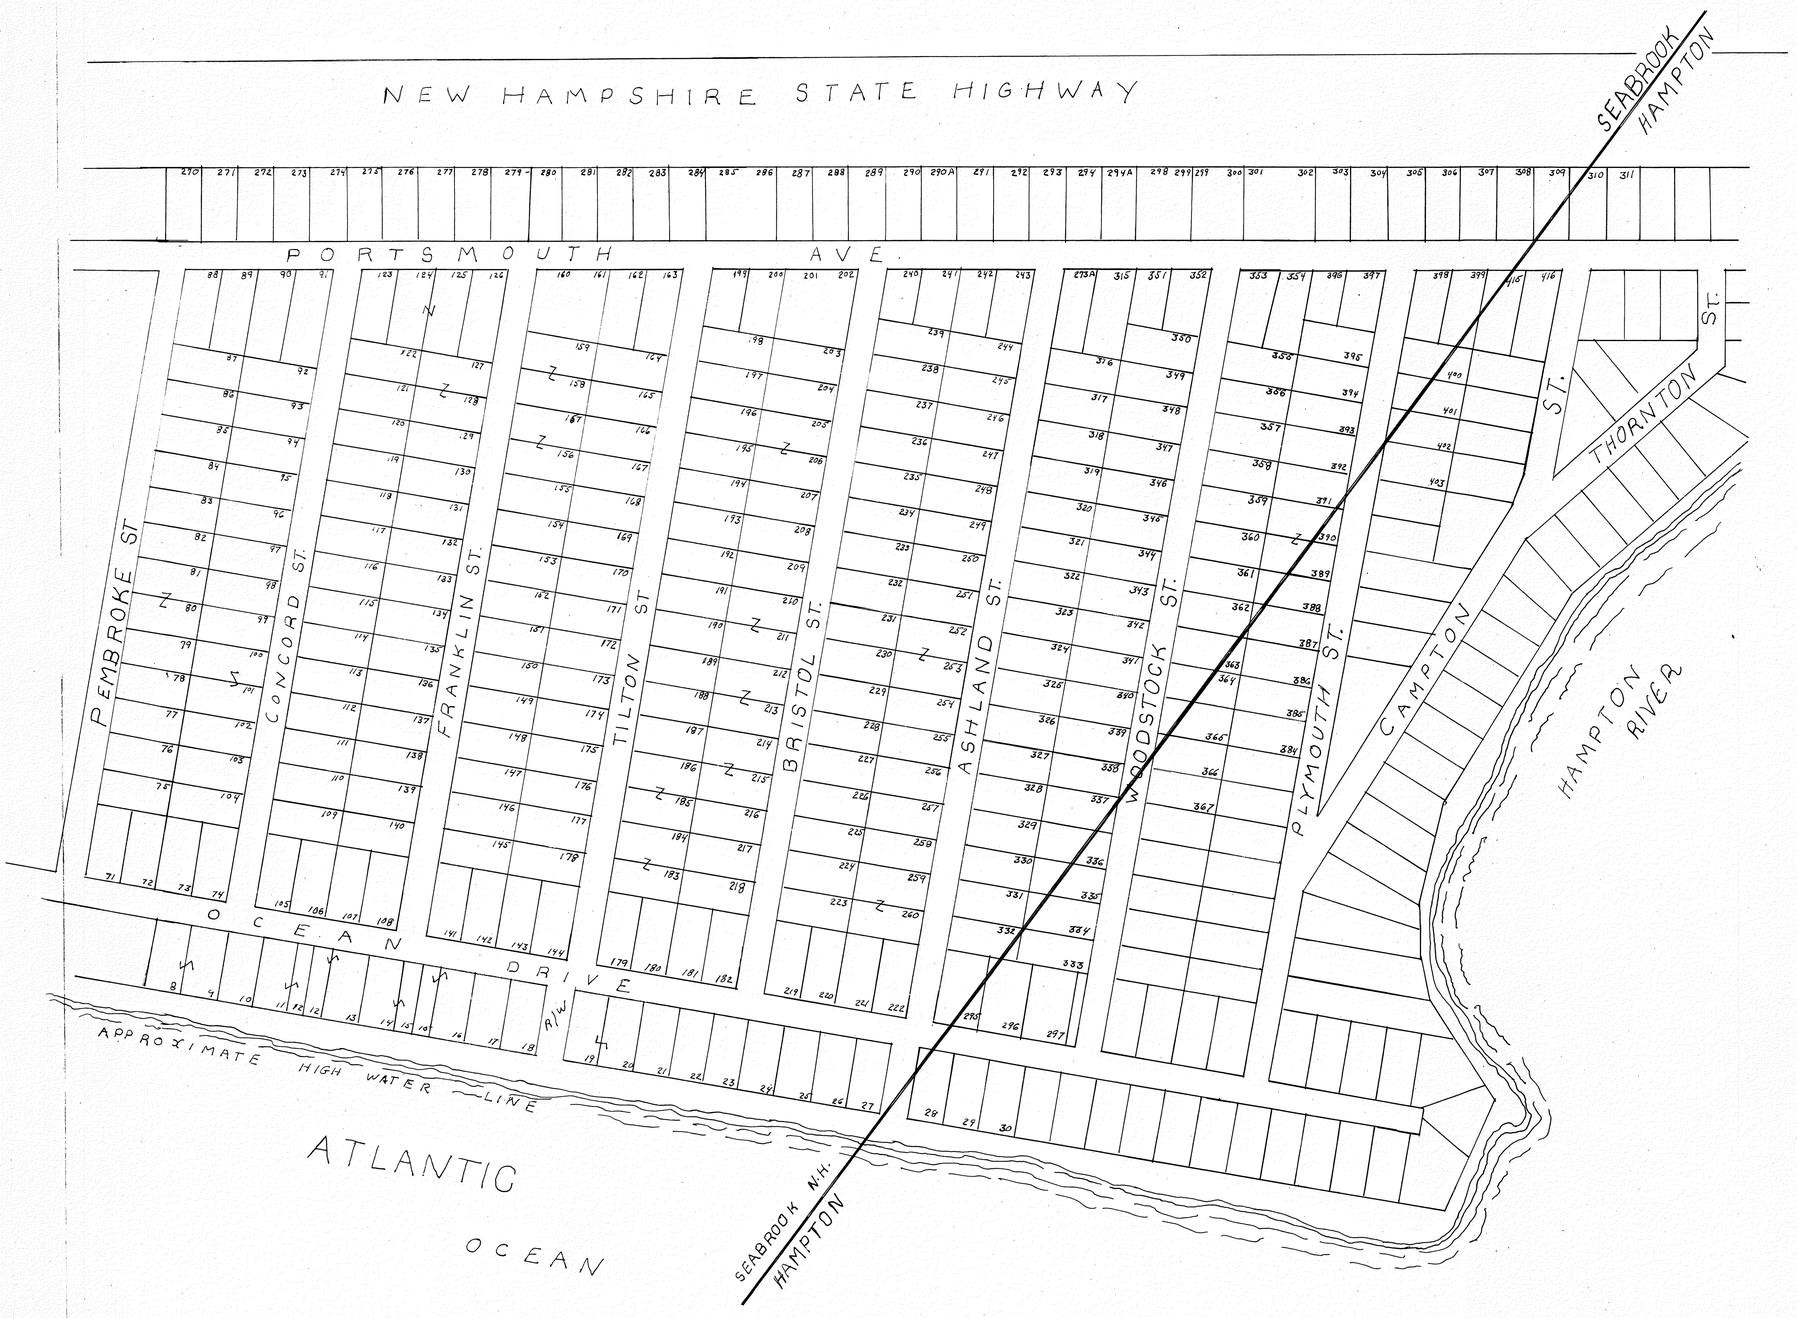

MAP-20

Seabrook, N.H.

Scale: 1" = 100'

N

HAMPTON →

TRAFFIC LIGHTS

RT 1A

PORTSMOUTH →

STATE HIGHWAY

HIRE ST.

LAWRENCE ST. WEST

LAWRENCE ST.

METHUEN ST.

ANDOVER STREET

DRACUT STREET

LOWELL STREET

CHELMSFORD STREET

TYNGSBORO STREET

NASHUA STREET

HUDSON STREET

MANCHESTER STREET

HOOKSETT STREET

SUNCOOK ST.

PEMBROKE ST.

ATLANTIC AVE.

R/W

BLOCK-1

BLOCK-2

BLOCK-3

BLOCK-4

BLOCK-5

BLOCK-6

BLOCK-7

APPROXIMATE HIGH WATER MARK

SECTION 1

Section 3.

ATLANTIC OCEAN

ATLANTIC

MAP 21

Seabrook, N.H.

Scale 1" = 100'

N

SALISBURY MASSACHUSETTS

SEABROOK N.H.

ROUTE #286

SALISBURY

ROUTE #286

2ND STREET

MASS HIGHWAY

COMMONWEALTH AVE.

STATE LINE STREET

NEW HAMPSHIRE STATE HIGHWAY

ATLANTIC AVE.

NEW HAMPSHIRE ST.

AMESBURY ST.

NEWBURY ST.

GRAVELAND ST.

MERRIMAC ST.

HAVERHILL ST.

LAWRENCE ST.

ATLANTIC AVENUE

A/W

BLOCK-1

BLOCK-2

BLOCK-3

BLOCK-4

BLOCK-5

BLOCK-4

BLOCK-5

SECTION-5

SECTION-2

SECTION-4

ATLANTIC OCEAN

MAP-22

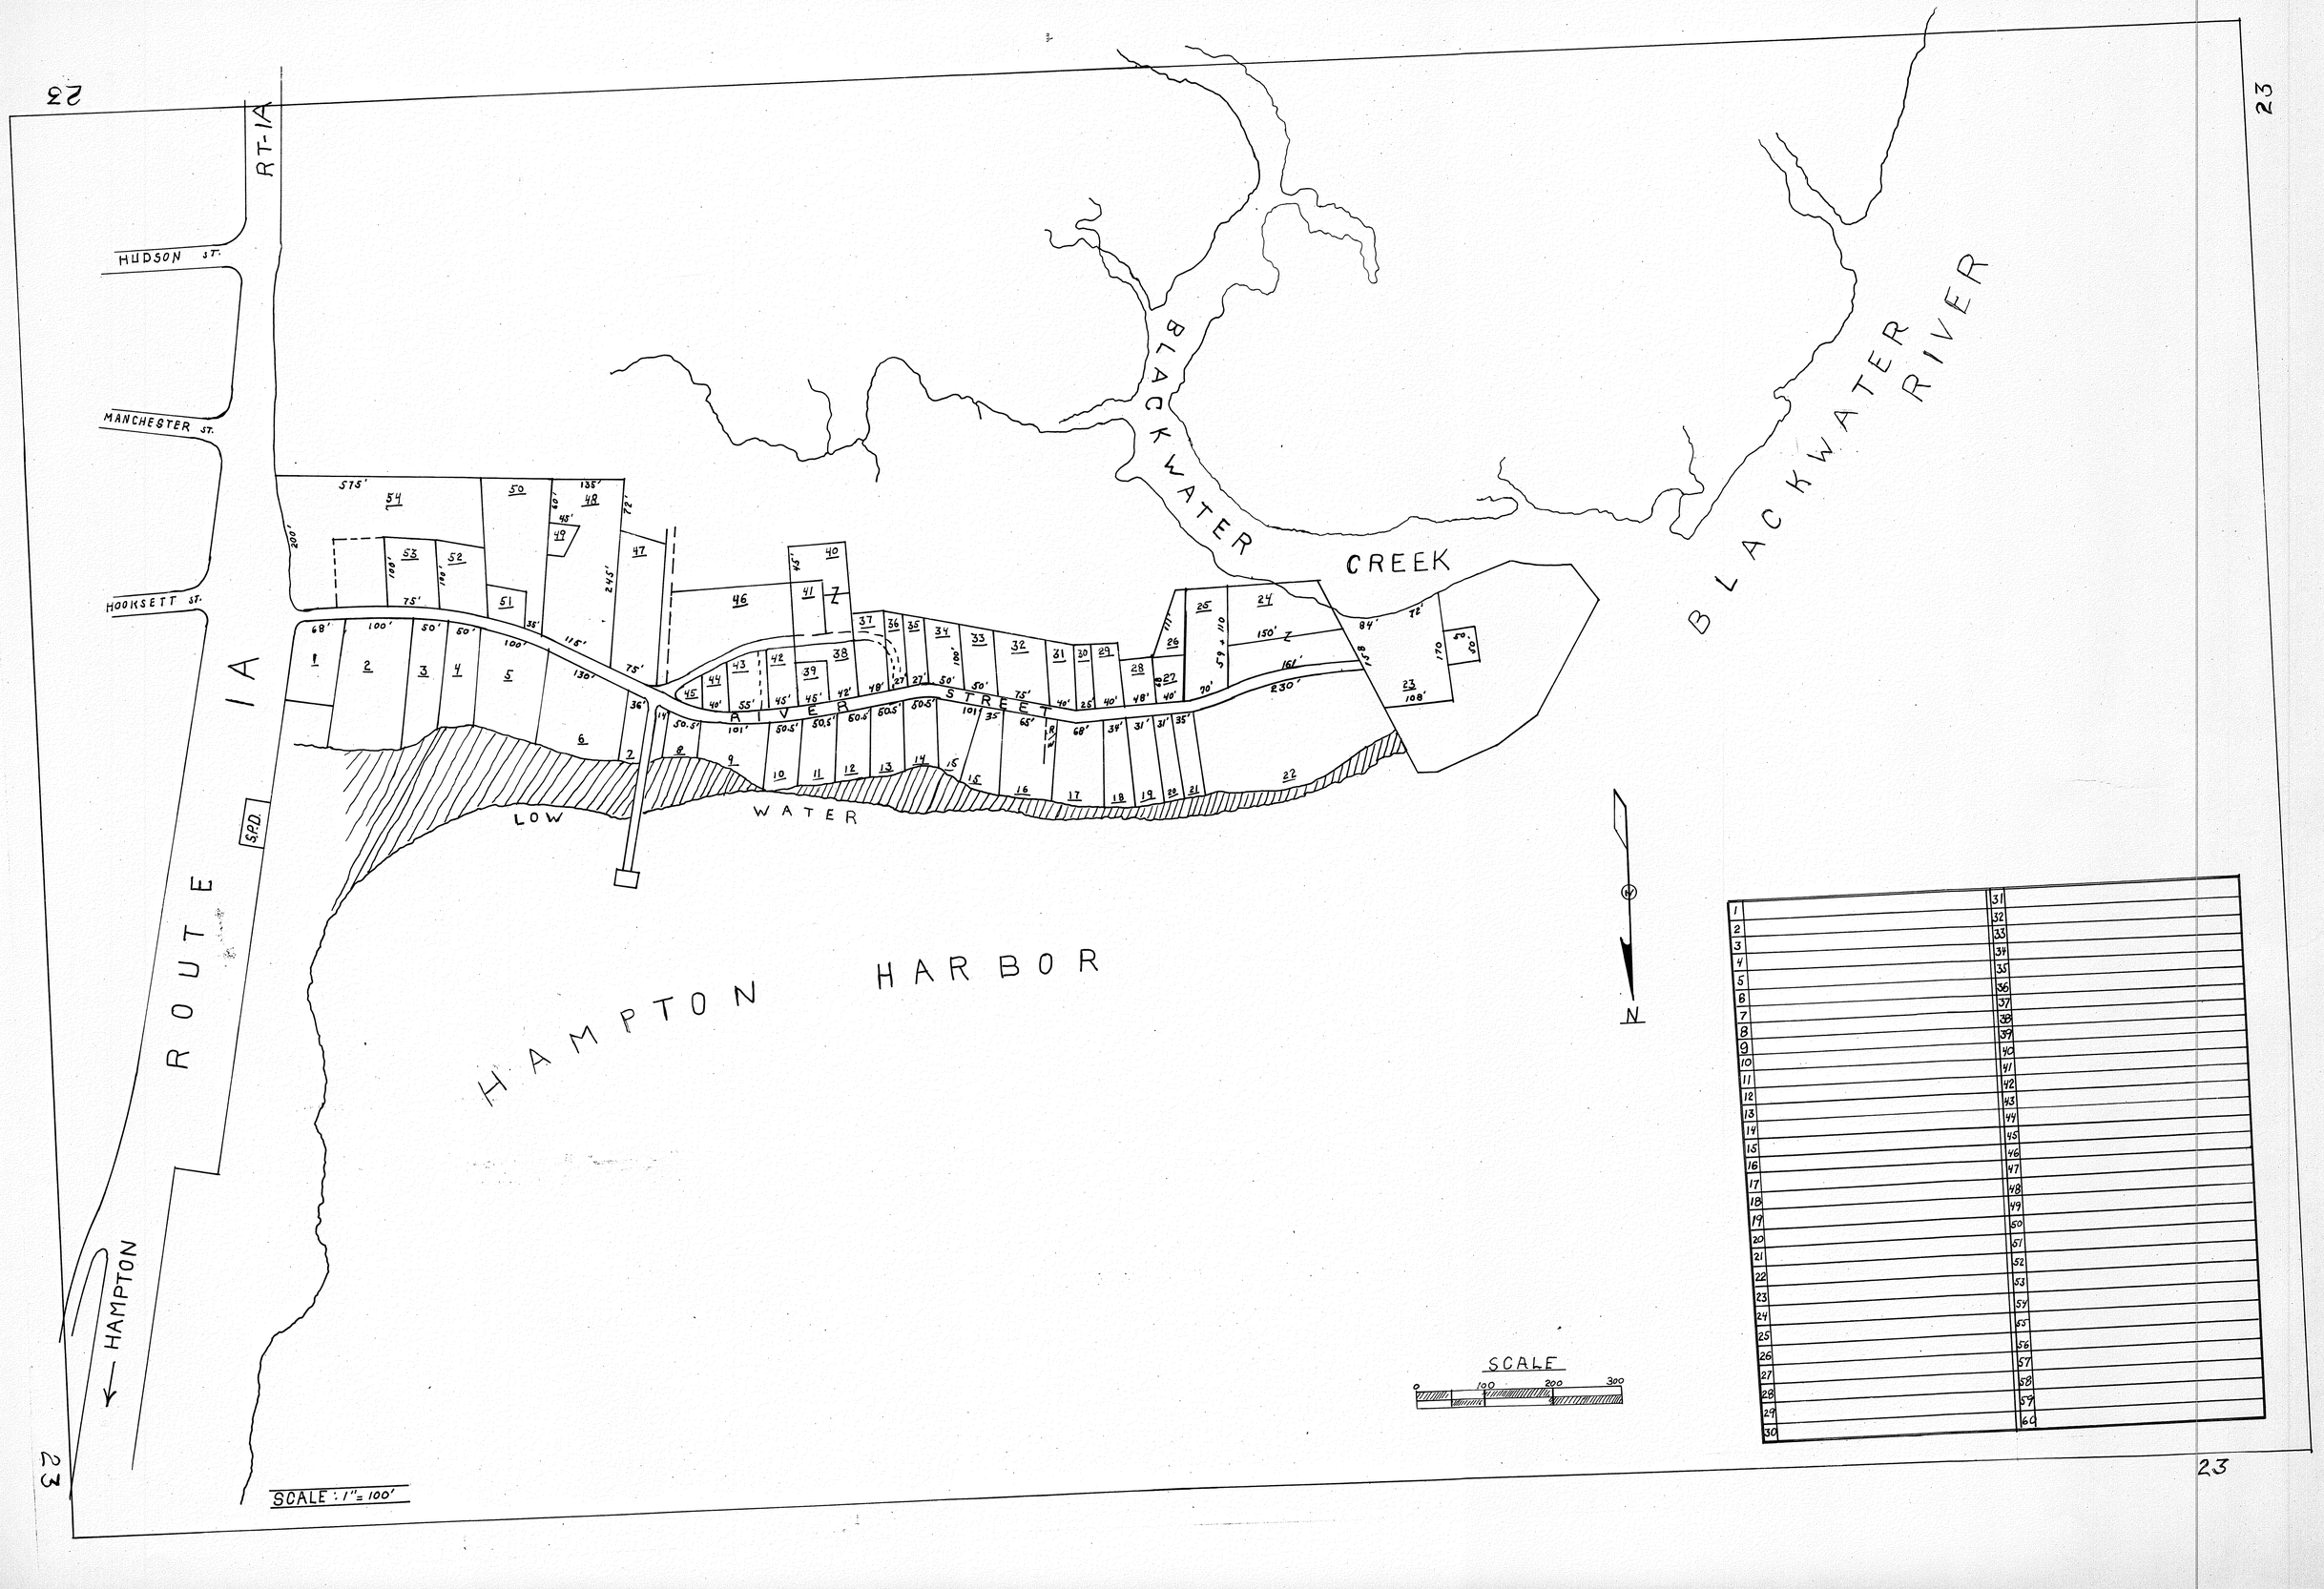

1	31
2	32
3	33
4	34
5	35
6	36
7	37
8	38
9	39
10	40
11	41
12	42
13	43
14	44
15	45
16	46
17	47
18	48
19	49
20	50
21	51
22	52
23	53
24	54
25	55
26	56
27	57
28	58
29	59
30	60

CROSS BEACH ROAD

SCALE - 1" = 100'

BLACKWATER RIVER

BLOOD CREEK

BIG HOLLOW CREEK

ROUTE 1A

RIVER ST.

NASHUA ST.

TYNGSBORO ST

CHELMSFORD ST

N/F LESLEY BRACKETT 14.5 AC MARSH

3 AC ± EDITH GOURON HEIRS.

M/F GEORGE LITTLEFIELD

PRESTON & MAHANEY

SEABROOK SHAPPERS BEACH INC.

TITCOMB FLATS CLAIMED BY ESTATE OF HARVEY CHASE.

SEABROOK RECLAMATION SOC. & GEORGE CHASE HRS.

SEABROOK RECLAMATION SOC. & GEORGE CHASE HEIRS

SEABROOK BEACH HOMES INC.

M/F HENDRICK P

M/F BRUCE BROWN

M/F CORLYDON F. PERKINS ET

M/F C. CHASE HRS.

CK- ARTHUR L. GREENE

WEARE MARSH

STACY WALTON HEIRS.

RONALD & DANIEL MERRILL

JAMES W. SANBORN

FRANKLIN D. GOSS

VERNON R. SMALL

WILLIAM WALTON NOT RECORDED

PAUL A. & EVELYN M. DANEAU B 2075 P 261

B 1523 P 329 1913

JOSIAH F. MESSER B 1120 P 225

REGINALD W. DOW 2 ± AC

(19) (34) (35) (36) (37)

(10) (11) (12) (13) (14) (15) (16) (17) (18)

(2) (3) (4) (5) (6) (7) (8) (9)

20 21 22 23 24 25 26 27 28

29 M/F CHARLES ROWELL MARSH 12 AC

30 31 32 33

SAND LINE

SAND LINE

1	C.F. JANVRIN 1428/278	28	GEORGE NESKY
2	PORTIN HERMAN & DOROTHY - 2077/288	29	CHARLES ROWELL MARSH (502/431
3	HENRY THIBEAULT 2020/358	30	JACOB & CHAS E DOW) MARSH.
4	RITA C. CHASE (NOT RECORDED)	31	GEO. L. DOW MARSH
5	FLORENCE D. HALEY (Not Recorded)	32	JACOB F. DOW MARSH
6	GERTRUDE BECKMAN (NOT RECORDED)	33	HIMMER ?
7	FRANKLIN D. GOSS 1673/490	34	REGINALD W. DOW MARSH
8	JAMES SANBORN II	35	SEABROOK BEACH HOMES INC
9	RONALD & MAVIS EATON 1548/68	36	BRUCE G. BROWN
10	VERNON R. SMALL - 1474/286	37	JAMES SANBORN
11	TOWN OF SEABROOK		
12	OWNERS UNKNOWN		
13	JOSIAH CHASE & TOWN OF SEABROOK		
14	PAUL & EVELYN DANEAU 2075/261		
15	PAUL & EVELYN DANEAU 1523/329		
16	BRUCE G. & CYNTHIA BROWN 1929/260		
17	PERKINS CORLYDON F. ET. AL. 2330-1481		
18	C. CHASE HRS.		
19	SEABROOK RECLAMATION SOC		
20	W. E. FELCH		
21	HERBERT E. RANDALL 1457-449		
22	WILLARD & PAULINE BOYLE 1897-310		
23	WILLARD " " " 1705-249		
24	RAYMOND C. HELFRICH		
25	PETROWSKI		
26	JAMES & LOCKE III		
27	ALICE CHASE		

ORIG 927-174

ORIG 1234/210 ORIGINAL OWNER JOSIAH CHASE

ORIG 1120/225 MESSER -

N

100.

200

100

100

SCALE: 1" = 100'

25

TAX MAP